FILE NAME = I:\Shared\000\055174_Beach_OC\055174_P1-1.dgn
DATE = 12/11/2019
TIME = 10:46:21 AM

JBN
I:\microstation\bentley v8i\workspace\plot\nysdot_size_b_xerox.tbl
I:\MicroStation\Bentley V8i\Workspace\Plot\NYSDOT_HPLJ5200_B.plt

IN CHARGE OF _____ DESIGNED BY _____ CHECKED BY _____ ESTIMATED BY _____ CHECKED BY _____ DRAFTED BY _____ CHECKED BY _____

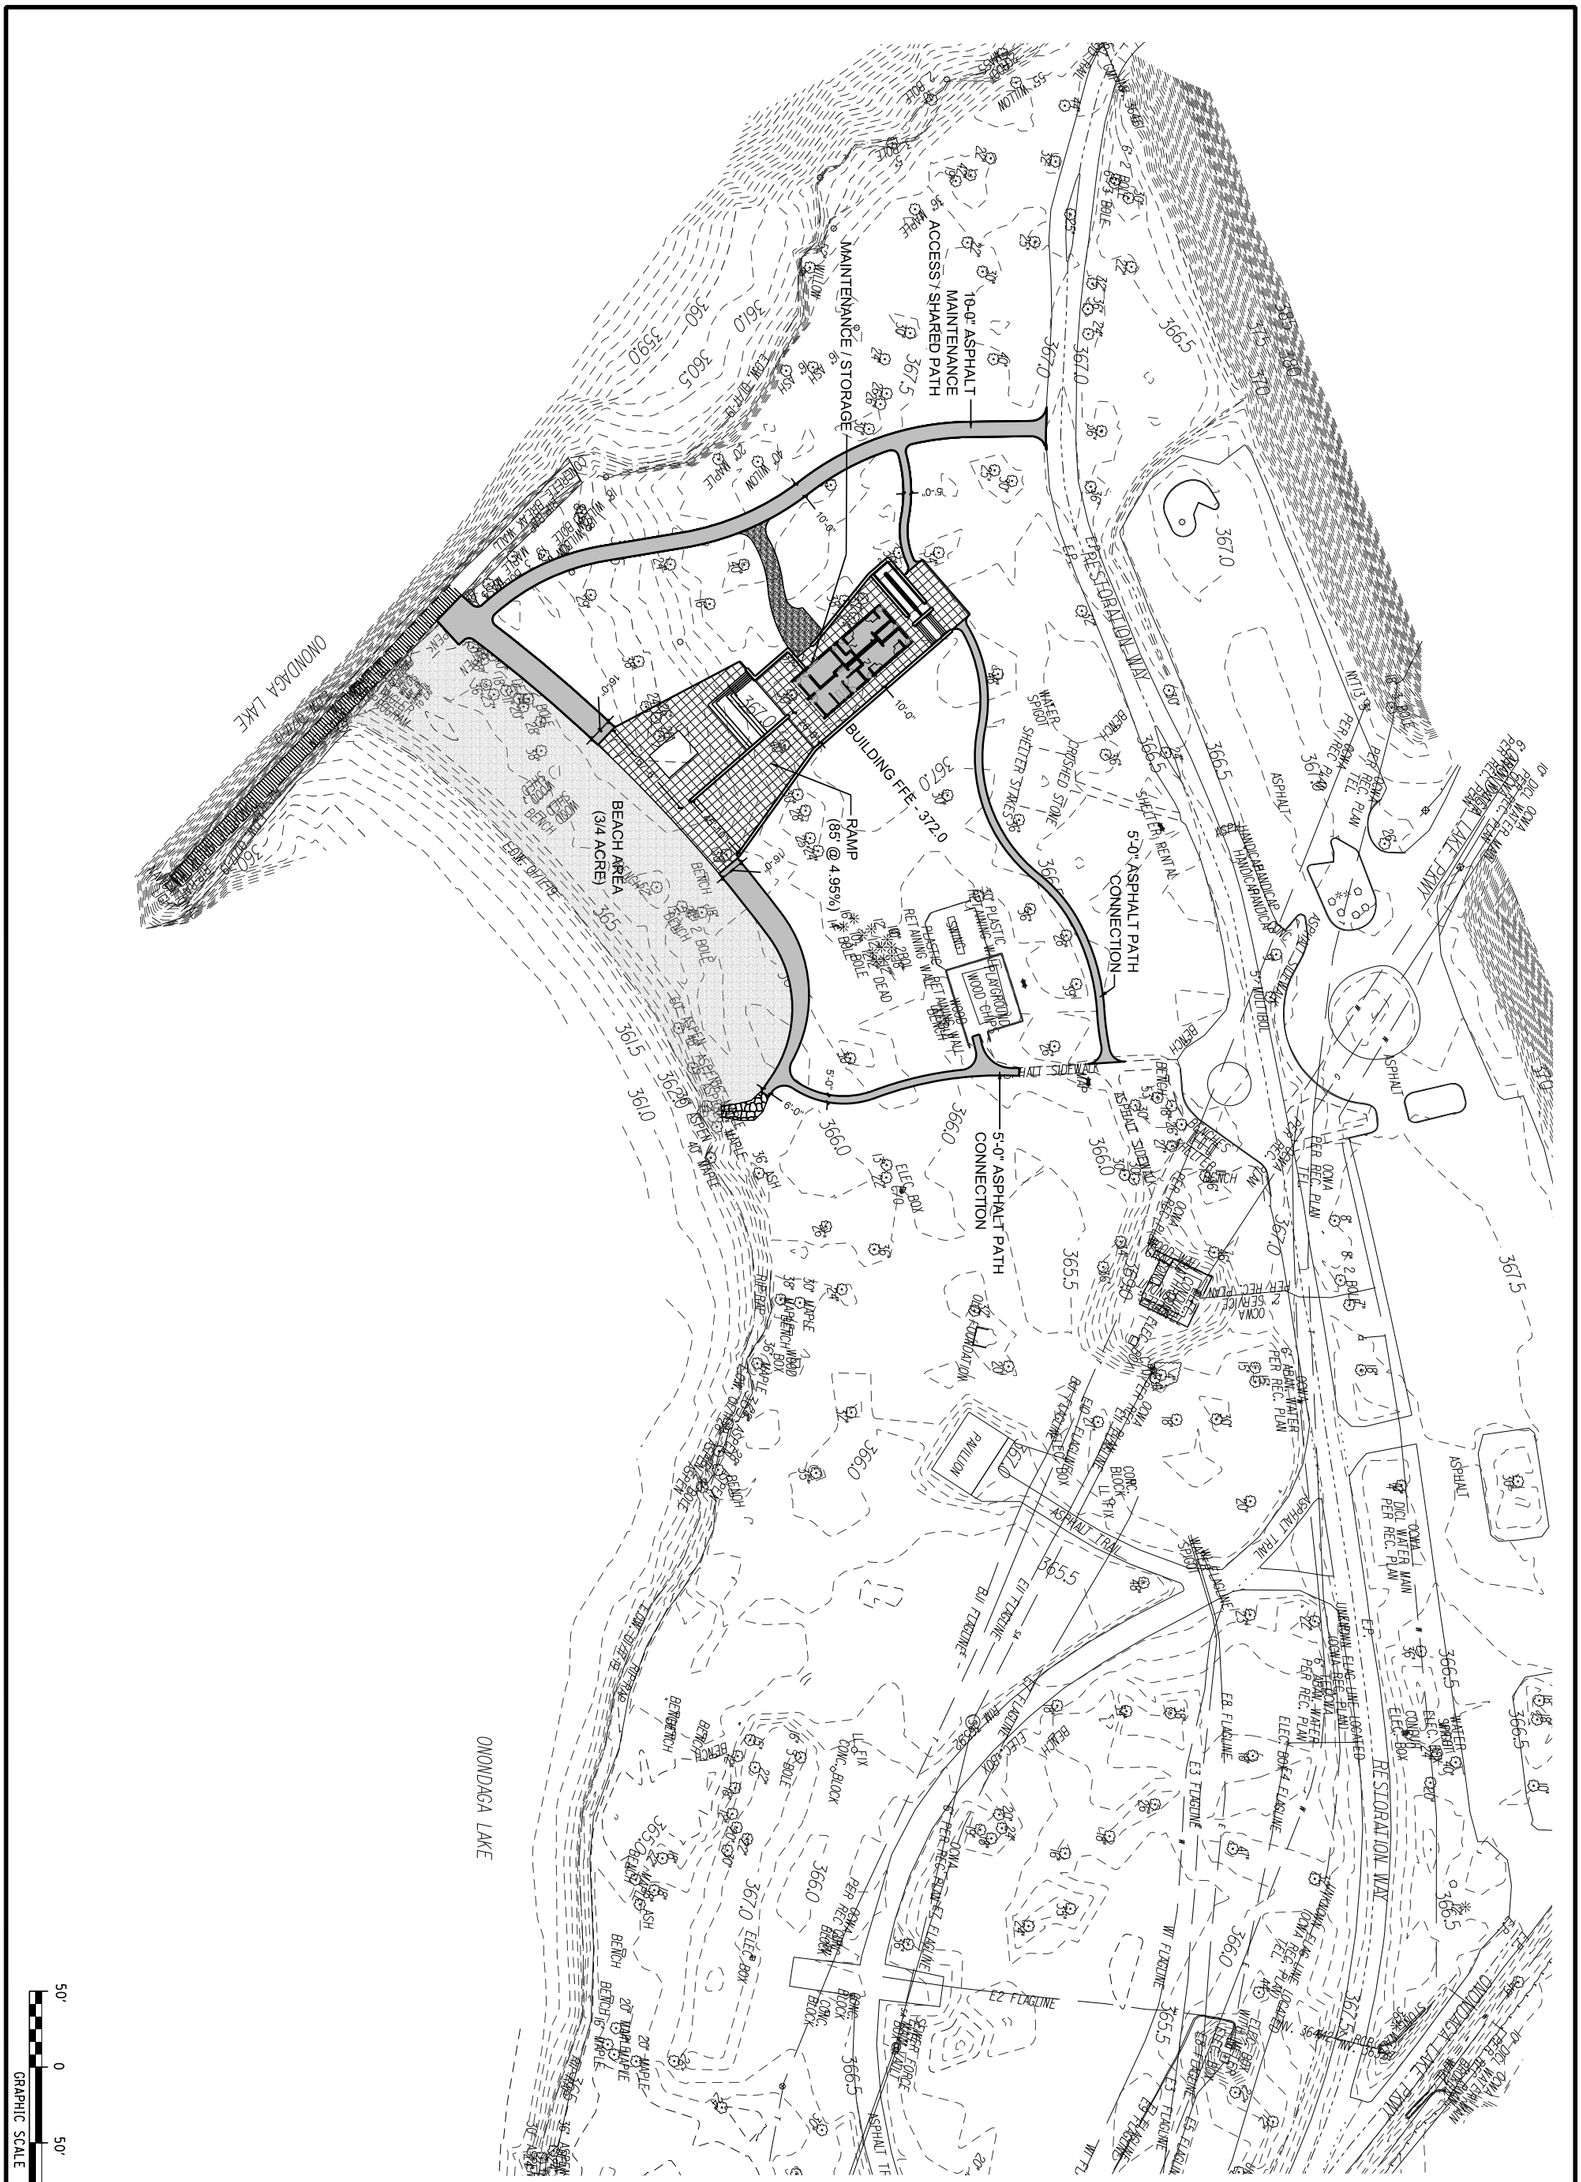

CONCEPTUAL SITE LAYOUT

SCALE: AS SHOWN
DATE ISSUED: 12/12/2019
DRAWING SK-1

ONONDAGA COUNTY
ONONDAGA LAKE BEACH

ONONDAGA COUNTY

Barton & Loguidice

UNAUTHORIZED ALTERATION OR ADDITION TO THIS DRAWING IS A VIOLATION OF THE NEW YORK STATE EDUCATION LAW ARTICLE 145 SECTION 7209

ONONDAGA COUNTY

NO.	DATE	BY	REVISION