A (SEE NOTE 3)

R11-3b
(60"x30")
BRIDGE CLOSED
3500 FEET AHEAD
LOCAL TRAFFIC ONLY
DETOUR
M4-10R
(48"x18")

B (SEE NOTE 3)

R11-3b
(60"x30")
BRIDGE CLOSED
1000 FEET AHEAD
LOCAL TRAFFIC ONLY
DETOUR
M4-10L
(48"x18")

C

D3-1
(36" x 8")
ORANGE & BLACK
Whetstone Rd
DETOUR AHEAD
W20-2
(36"x36")

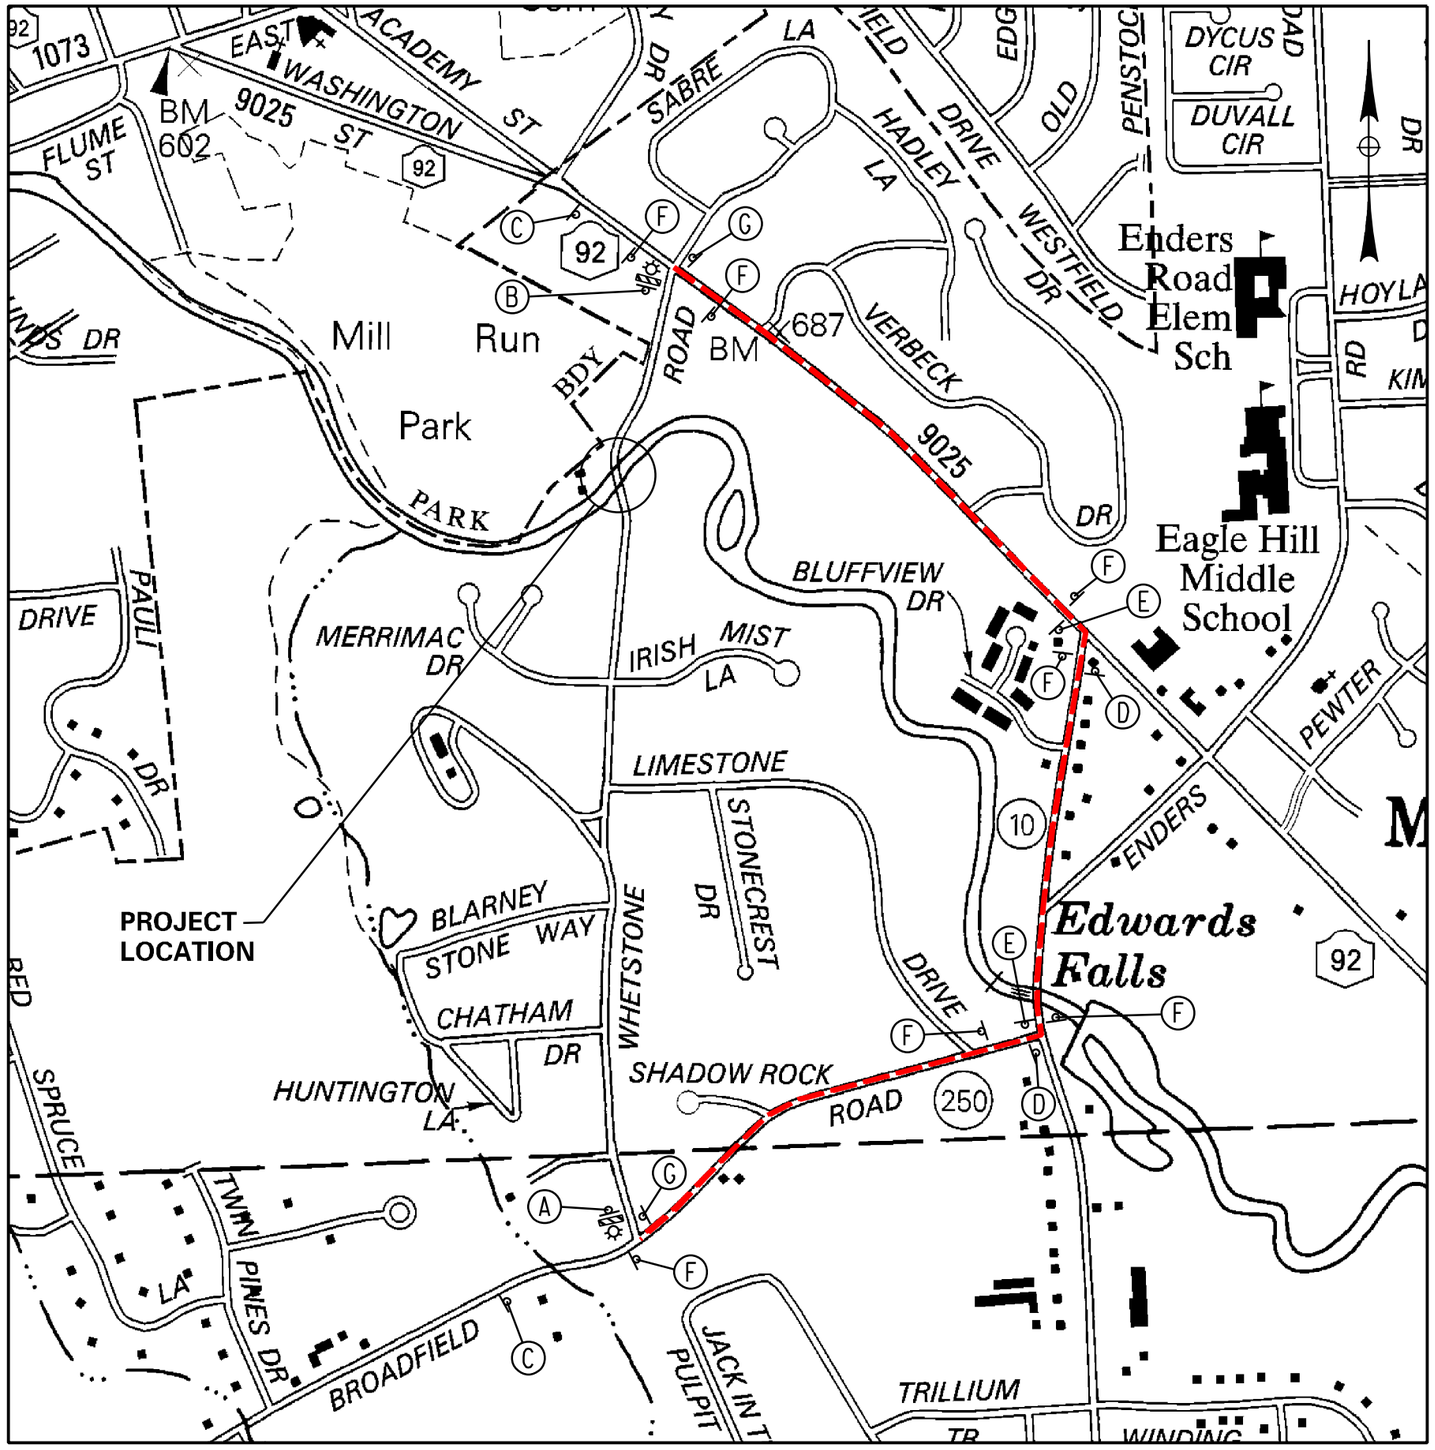

D

D3-1
(36" x 8")
ORANGE & BLACK
Whetstone Rd
DETOUR
M4-9L
(30" X 24")

E

D3-1
(36" x 8")
ORANGE & BLACK
Whetstone Rd
DETOUR
M4-9R
(30" X 24")

F

D3-1
(36" x 8")
ORANGE & BLACK
Whetstone Rd
DETOUR
M4-9
(30" X 24")

G

D3-1
(36" x 8")
ORANGE & BLACK
Whetstone Rd
END DETOUR
M4-8a
(24"x18")

NOTES:

1. FOR ADDITIONAL INFORMATION, REFER TO NYSDOT STANDARD SHEET 619-66.
2. COVER ANY CONFLICTING SIGNS.
3. R11-3b SIGNS SHALL BE INSTALLED ON THEIR OWN SIGN STANDS AT 5' MOUNTING HEIGHT, AND PLACED BEHIND THE TYPE III BARRICADE. (SIGN CAN BE LOCATED AT EDGE OF TRAVELED WAY).
4. A NYSDOT HIGHWAY WORK PERMIT SHALL BE SECURED BY THE CONTRACTOR FOR PLACEMENT OF SIGNS ON NYS ROUTE 92.

LEGEND:

- SIGNS (NMUTCD), PAYMENT UNDER ITEM 619.01
- TYPE III CONSTRUCTION BARRICADE, WITH LIGHTING, ITEM 619.04
- DETOUR ROUTE

PREPARED BY:
BARTON & LOGUIDICE

STATE OF NEW YORK
ANTHONY D. GRECO
097203
LICENSED PROFESSIONAL ENGINEER

NO	DATE	BY	REVISION

ONONDAGA COUNTY
DEPARTMENT OF TRANSPORTATION

Barton & Loguidice

UNAUTHORIZED ALTERATION OR ADDITION TO THIS DRAWING IS A VIOLATION OF THE NEW YORK STATE EDUCATION LAW ARTICLE 145 SECTION 7209

WHETSTONE ROAD OVER LIMESTONE CREEK
TOWN OF MANLIUS
ONONDAGA COUNTY
BRIDGE C-10
BIN 3208150

WORK ZONE TRAFFIC CONTROL DETOUR PLAN

SCALE: NONE
DATE ISSUED: 02 / 2022
DRAWING
WZTC-2

DRAFTED BY MEK/NLP CHECKED BY KMM/GRW
DESIGNED BY EAM/GRW/KMM CHECKED BY MPD/BWW
IN CHARGE OF APD

MEK
I:\MicroStation\Bentley V8i\Workspace\Plot\NYSDOT_SIZE_B_XEROX.tbl
I:\MicroStation\Bentley V8i\Workspace\Plot\NYSDOT_XRX-C60-fiery.plt

FILE NAME = I:\Shared\000\055 - Onondaga County\055171 - Whetstone Road\055171_WZTC_2.dgn
DATE = 2/15/2022
TIME = 3:17:32 PM